


9,90	0,99
5,08	0,51
50,02	4,99
107,57	10,72
37,40	3,70
20,28	2,06
77,39	7,70
103,58	100

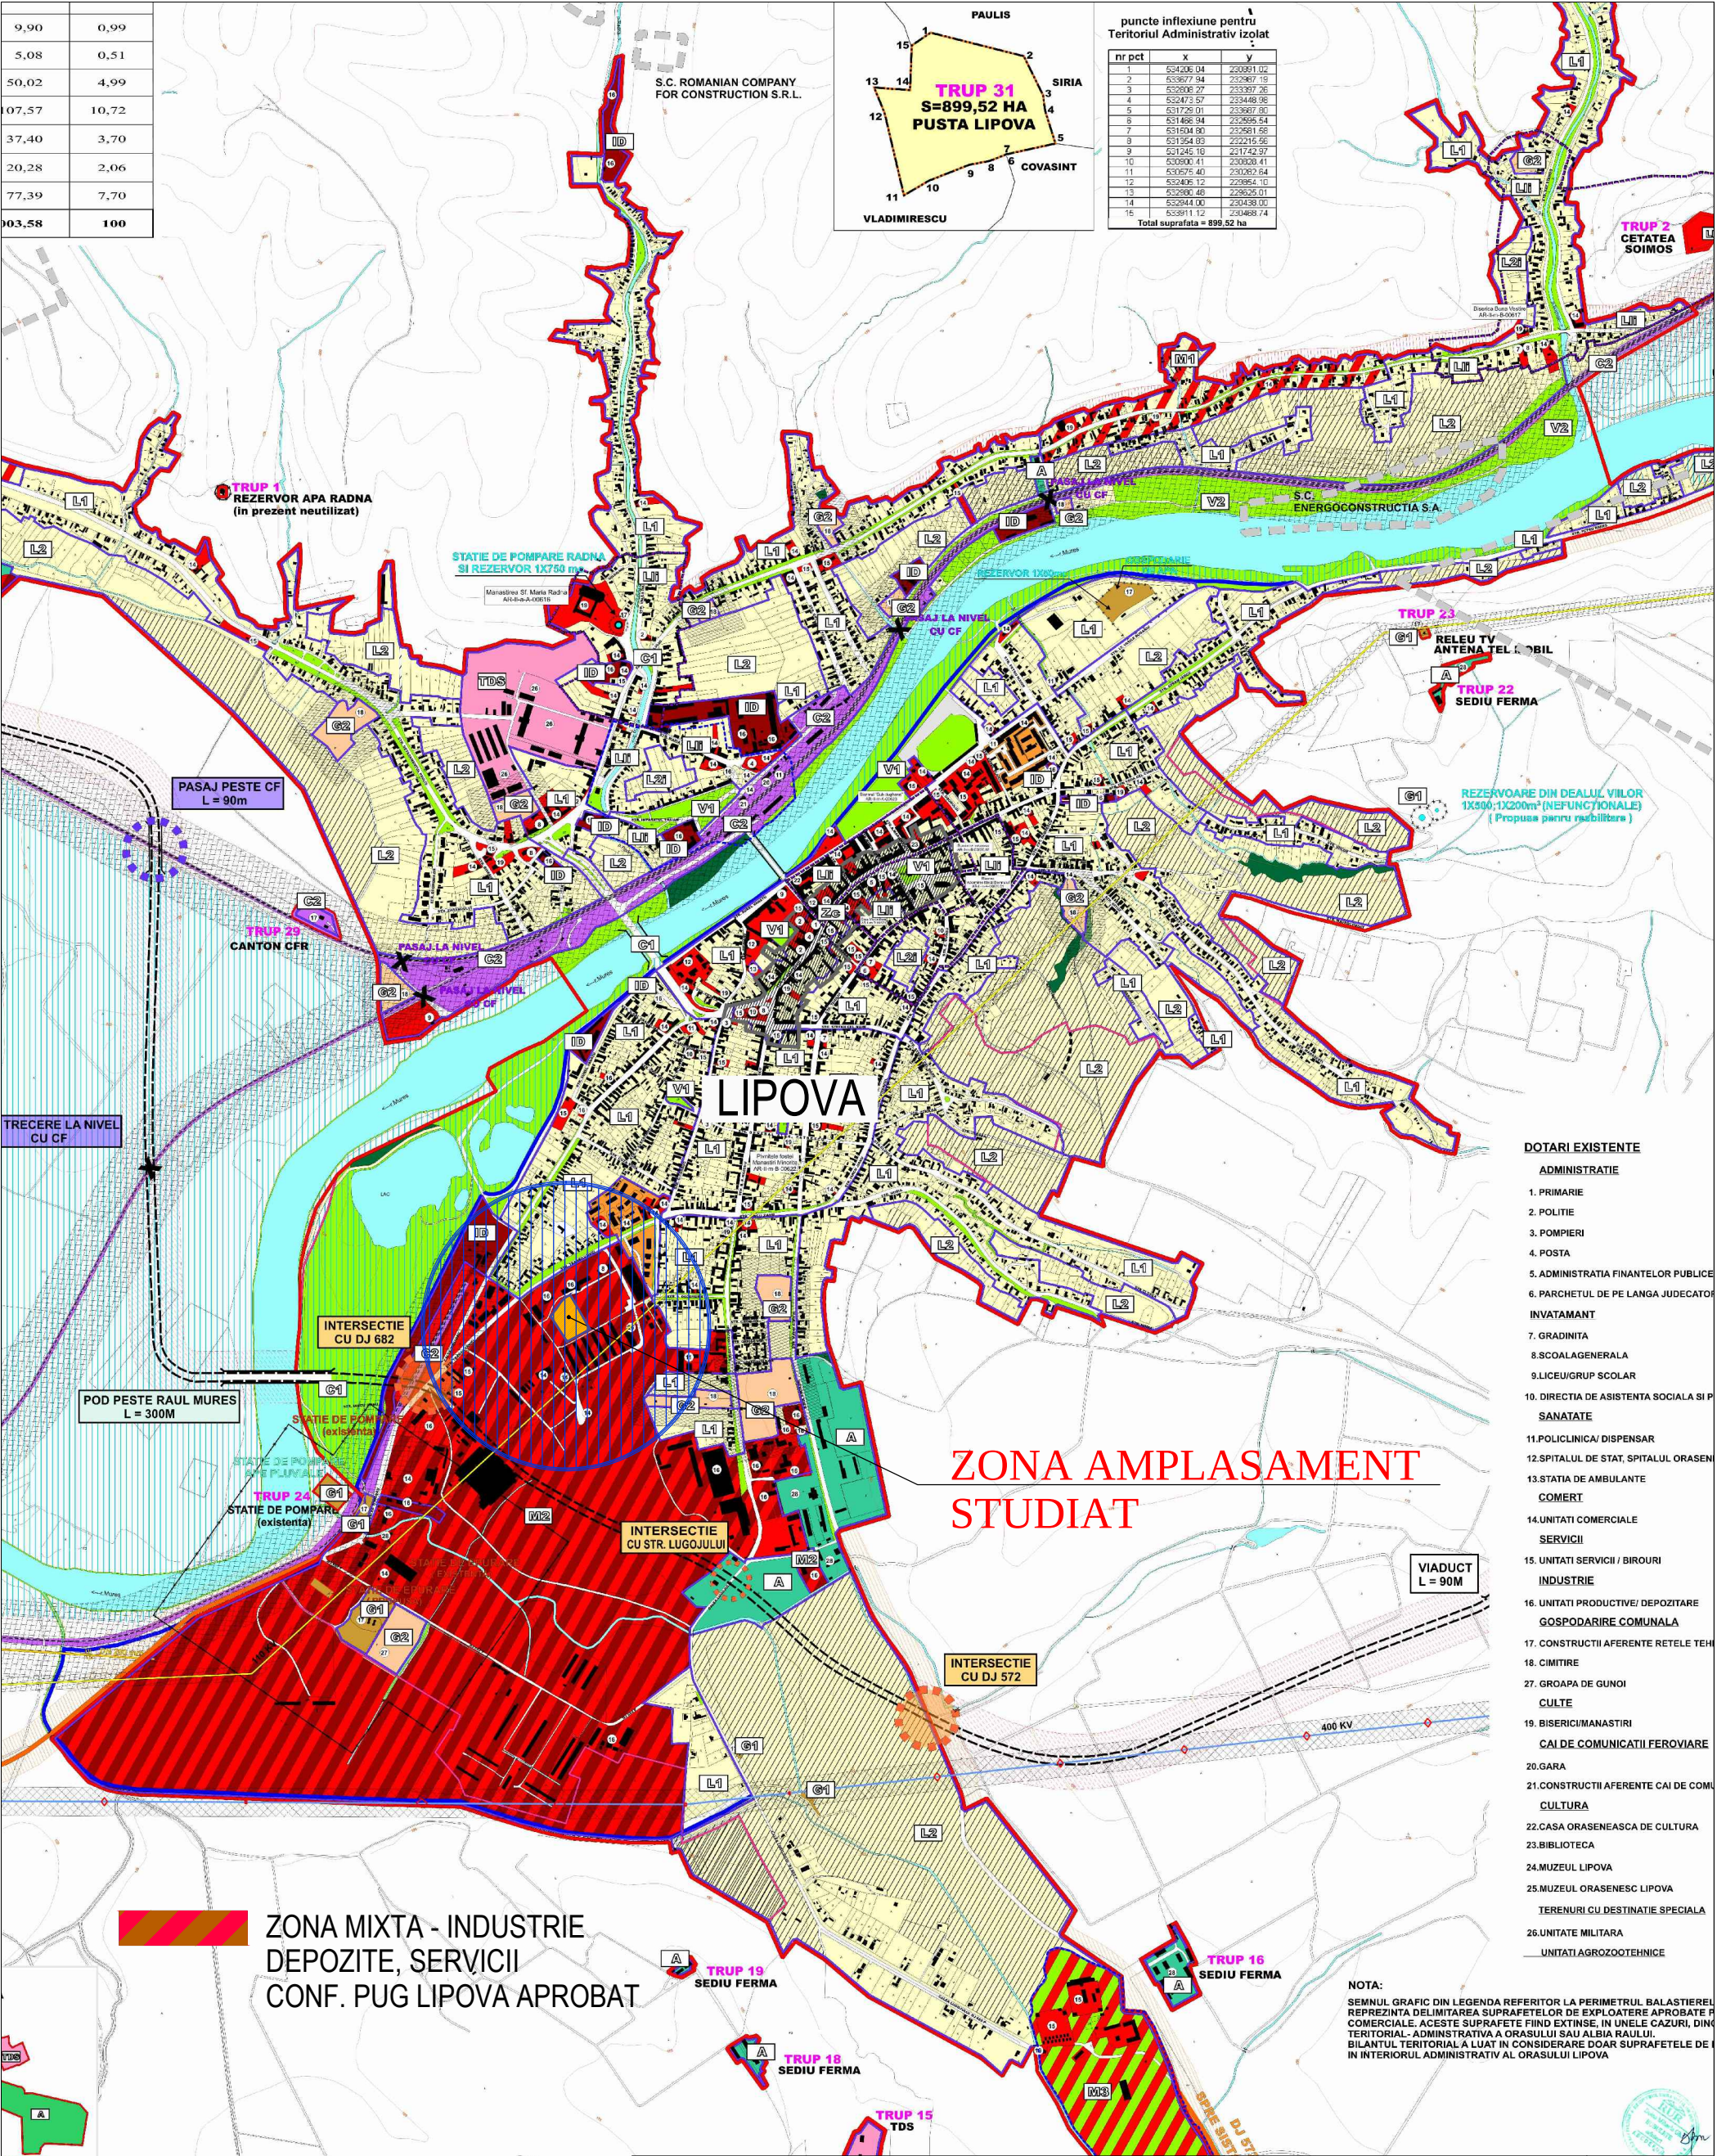

PROIECTANT GENERAL S.C. ARHITECTONIC S.R.L. Sediul: 102/682/2008			Beneficiar: ORASUL LIPOVA		Pr. nr. 192/2025
SPECIFICATIE	NUME	SEMNAURA	Scara: 1:1.000	ZONA DE INSTITUTII PUBLICE SI SERVICII Jud. Arad, intravilan Oras Lipova, Str. Iancu Jianu nr. 25, CF 308048 Lipova	FAZA: P.U.Z.
SEF PROIECT	arh. Doriana BALOGH		Data: aug. 2026	INCADRARE IN PUG LIPOVA	Plansa nr. 00 A
PROIECTAT	arh. Doriana BALOGH				
DESENAT	arh. Doriana BALOGH				